




1 TYPICAL PLAN DETAILS OF  
PREFABRICATED S.S. H COLUMN CAP

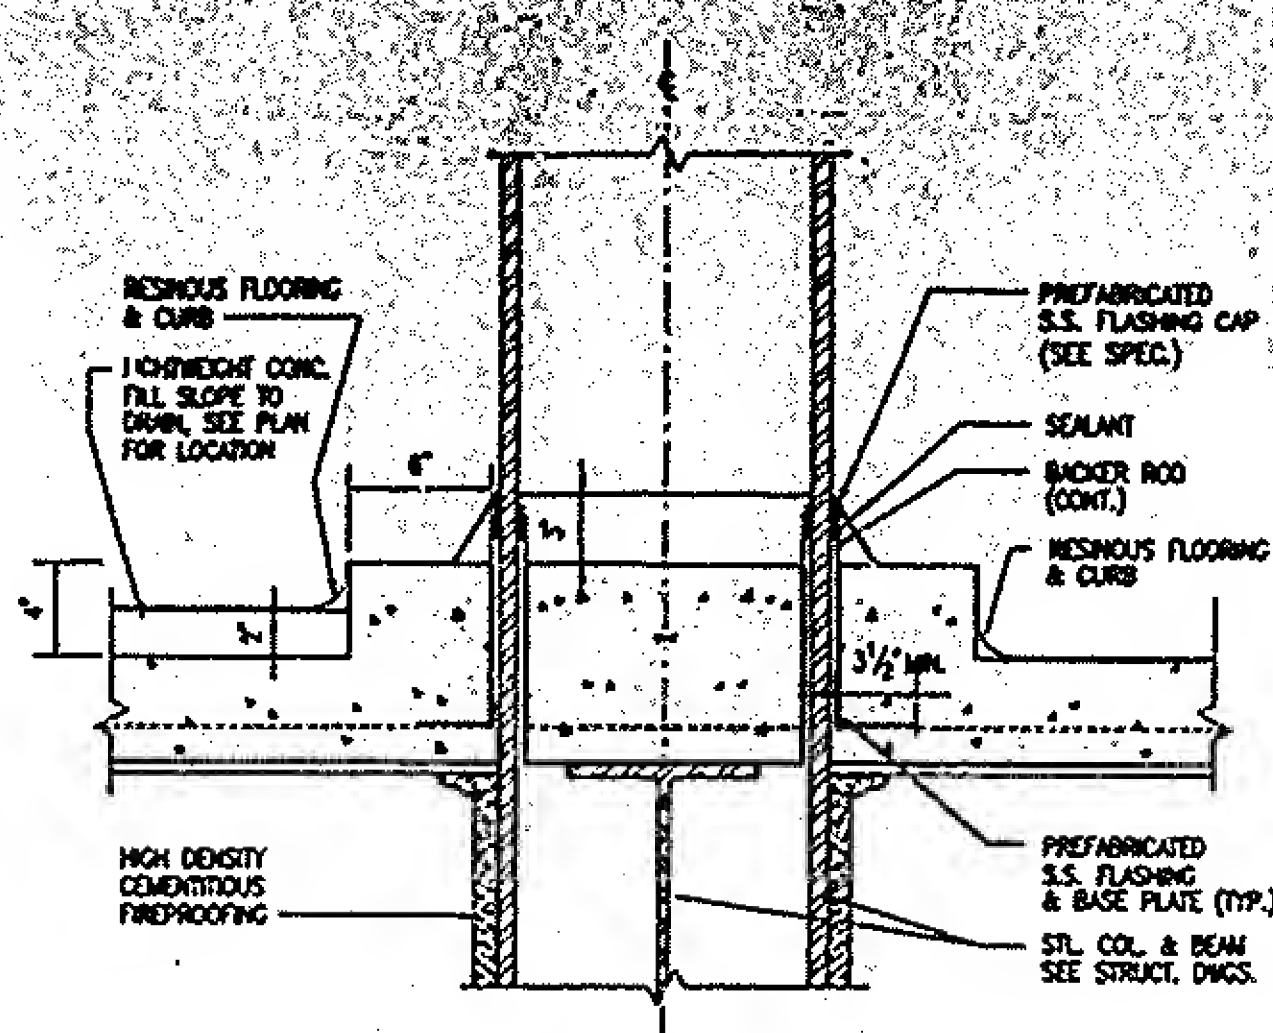


2 TYPICAL SECTION THRU PREFABRICATED  
S.S. H-BEAM FLASHING @ COLUMNS

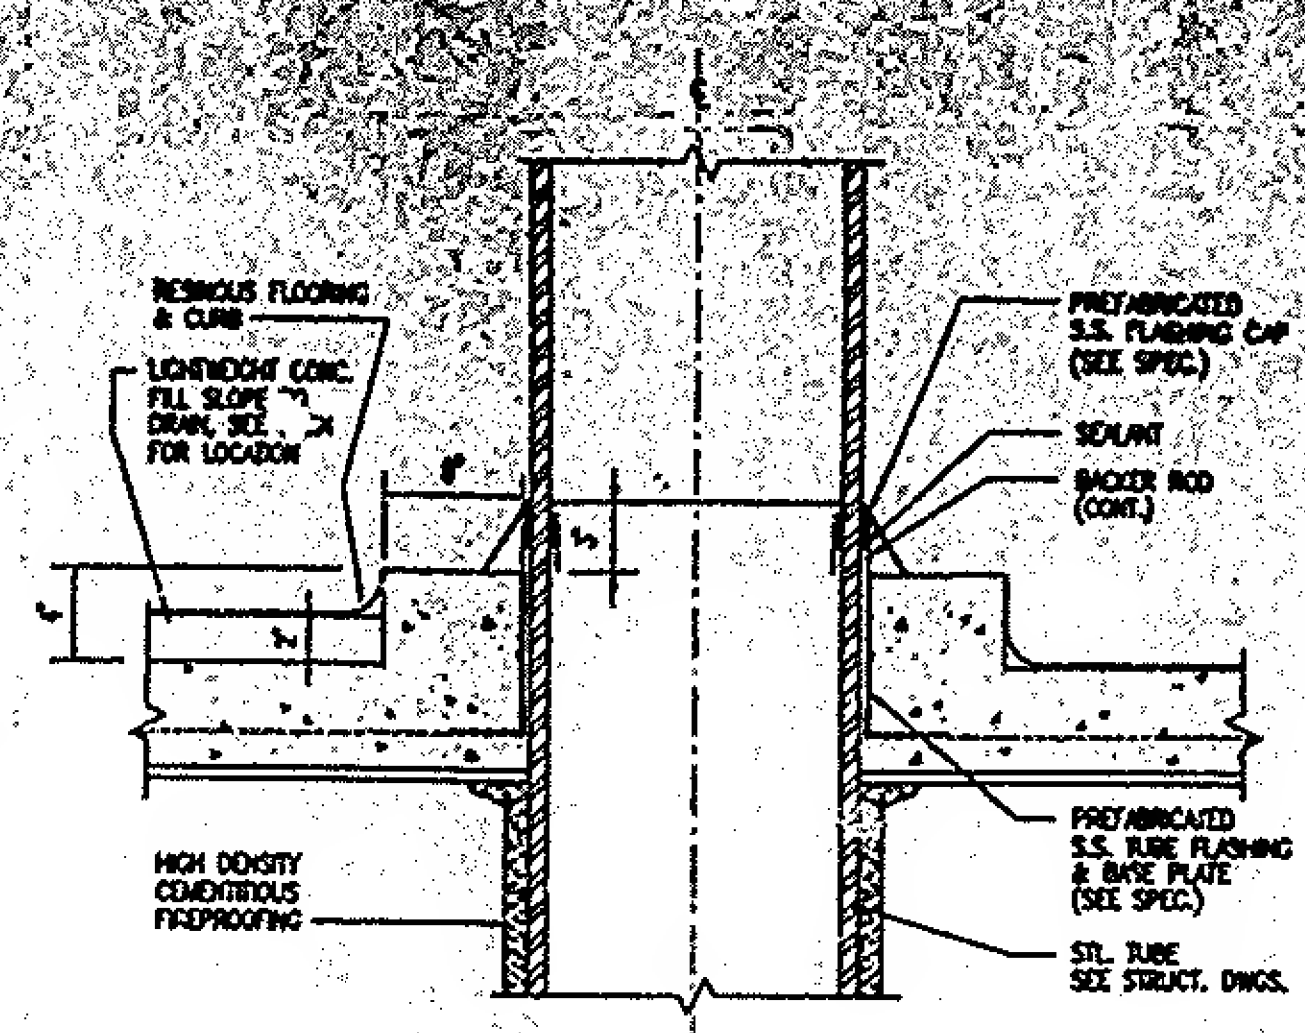


3 TYPICAL SECTION THRU  
PREFABRICATED S.S. SQUARE TUBE  
FLASHING @ COLUMNS

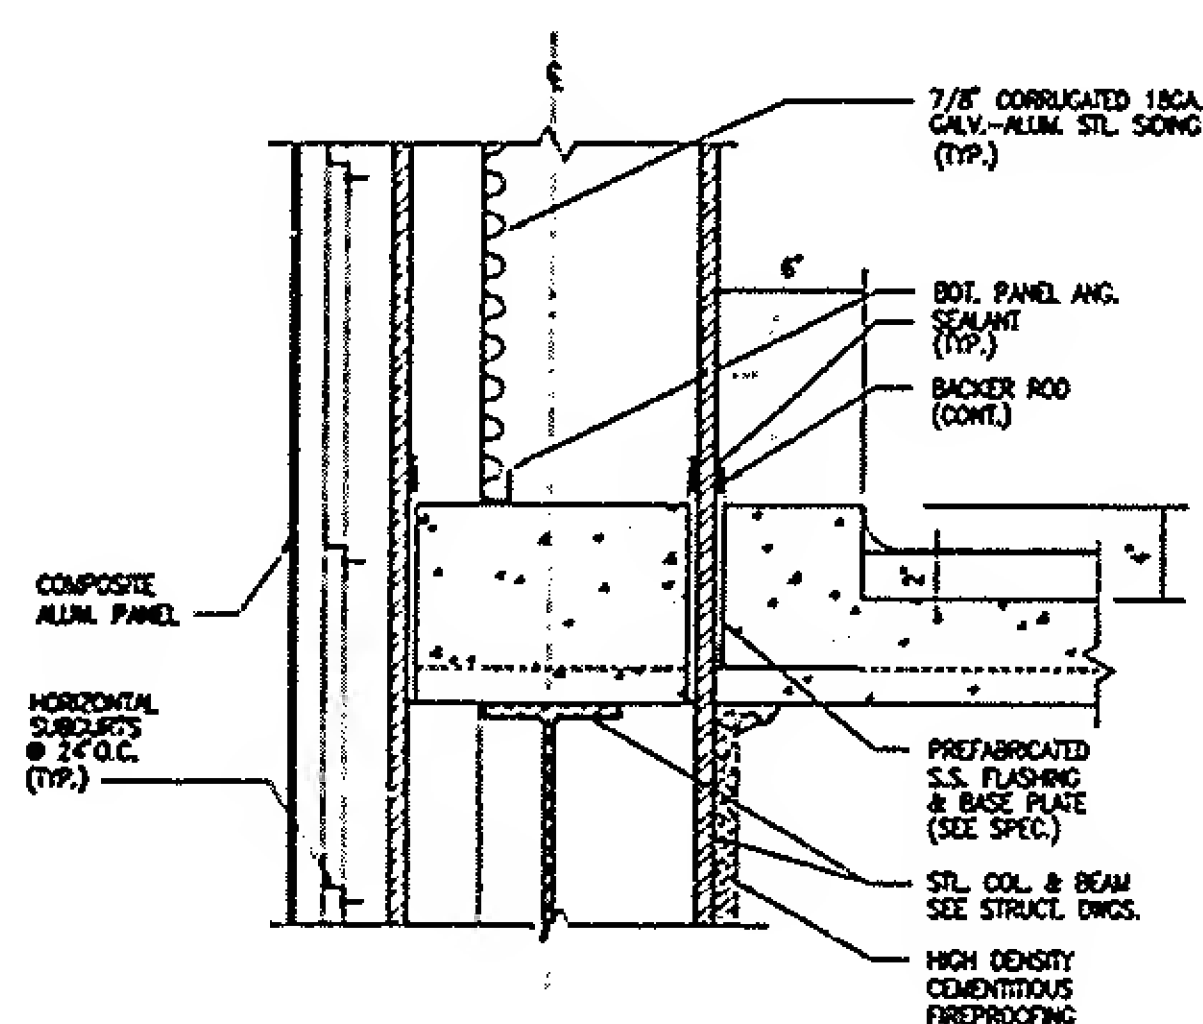


5 TYPICAL SECTION THRU PREFABRICATED  
S.S. H COLUMN FLASHING @ EXT. WALL

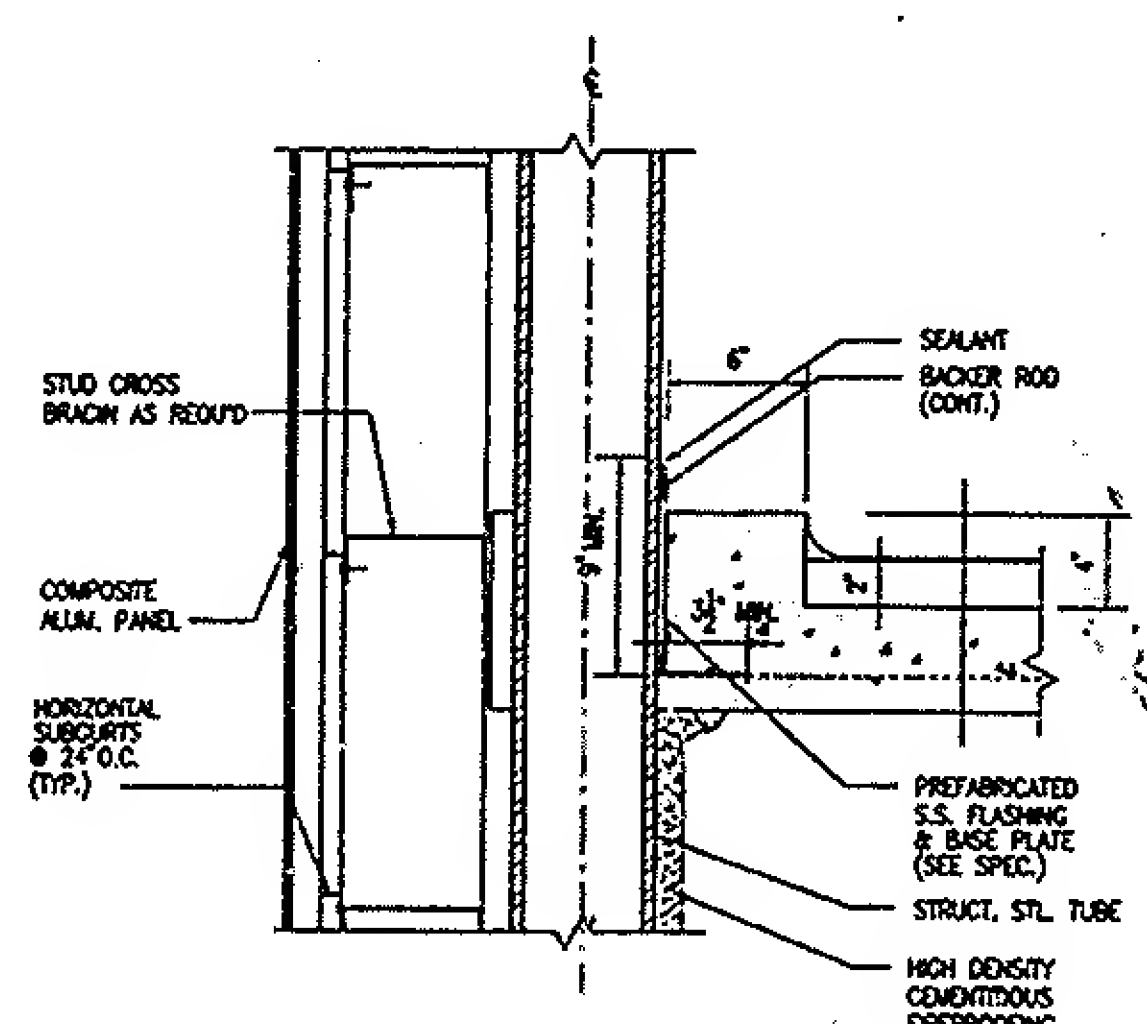


6 TYPICAL SECTION THRU PREFABRICATED  
S.S. TUBE COLUMN FLASHING @ EXT. WALL

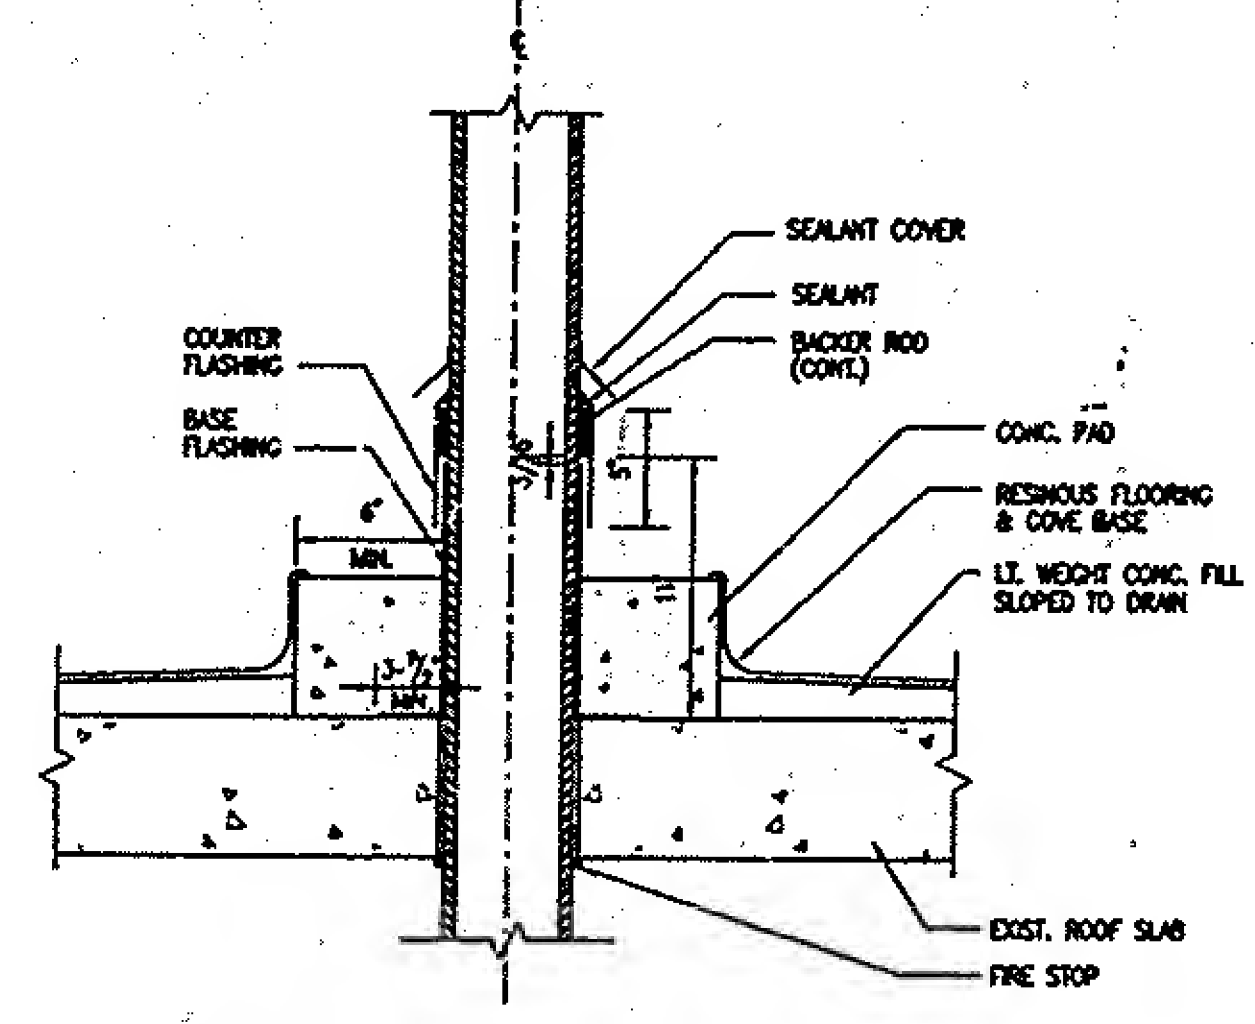

7 TYPICAL SECTION THRU  
PREFABRICATED S.S. PIPE OR CONDUIT  
FLASHING @ EXIST. ROOF SLAB

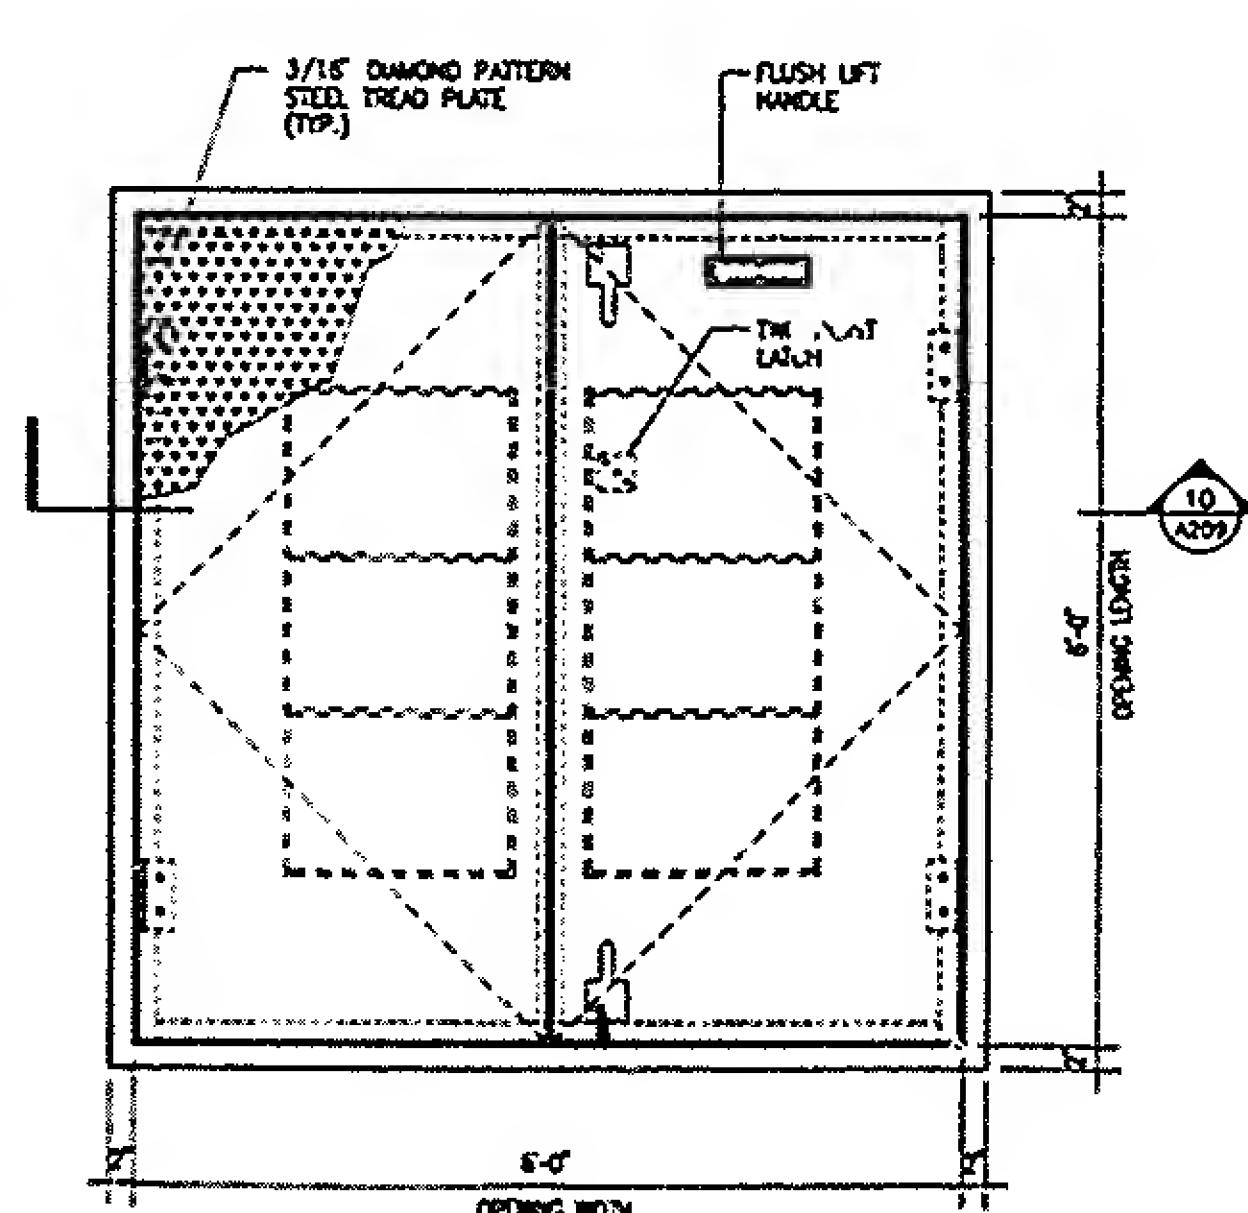

9 3 HOUR FIRE RATED FLOOR DOOR

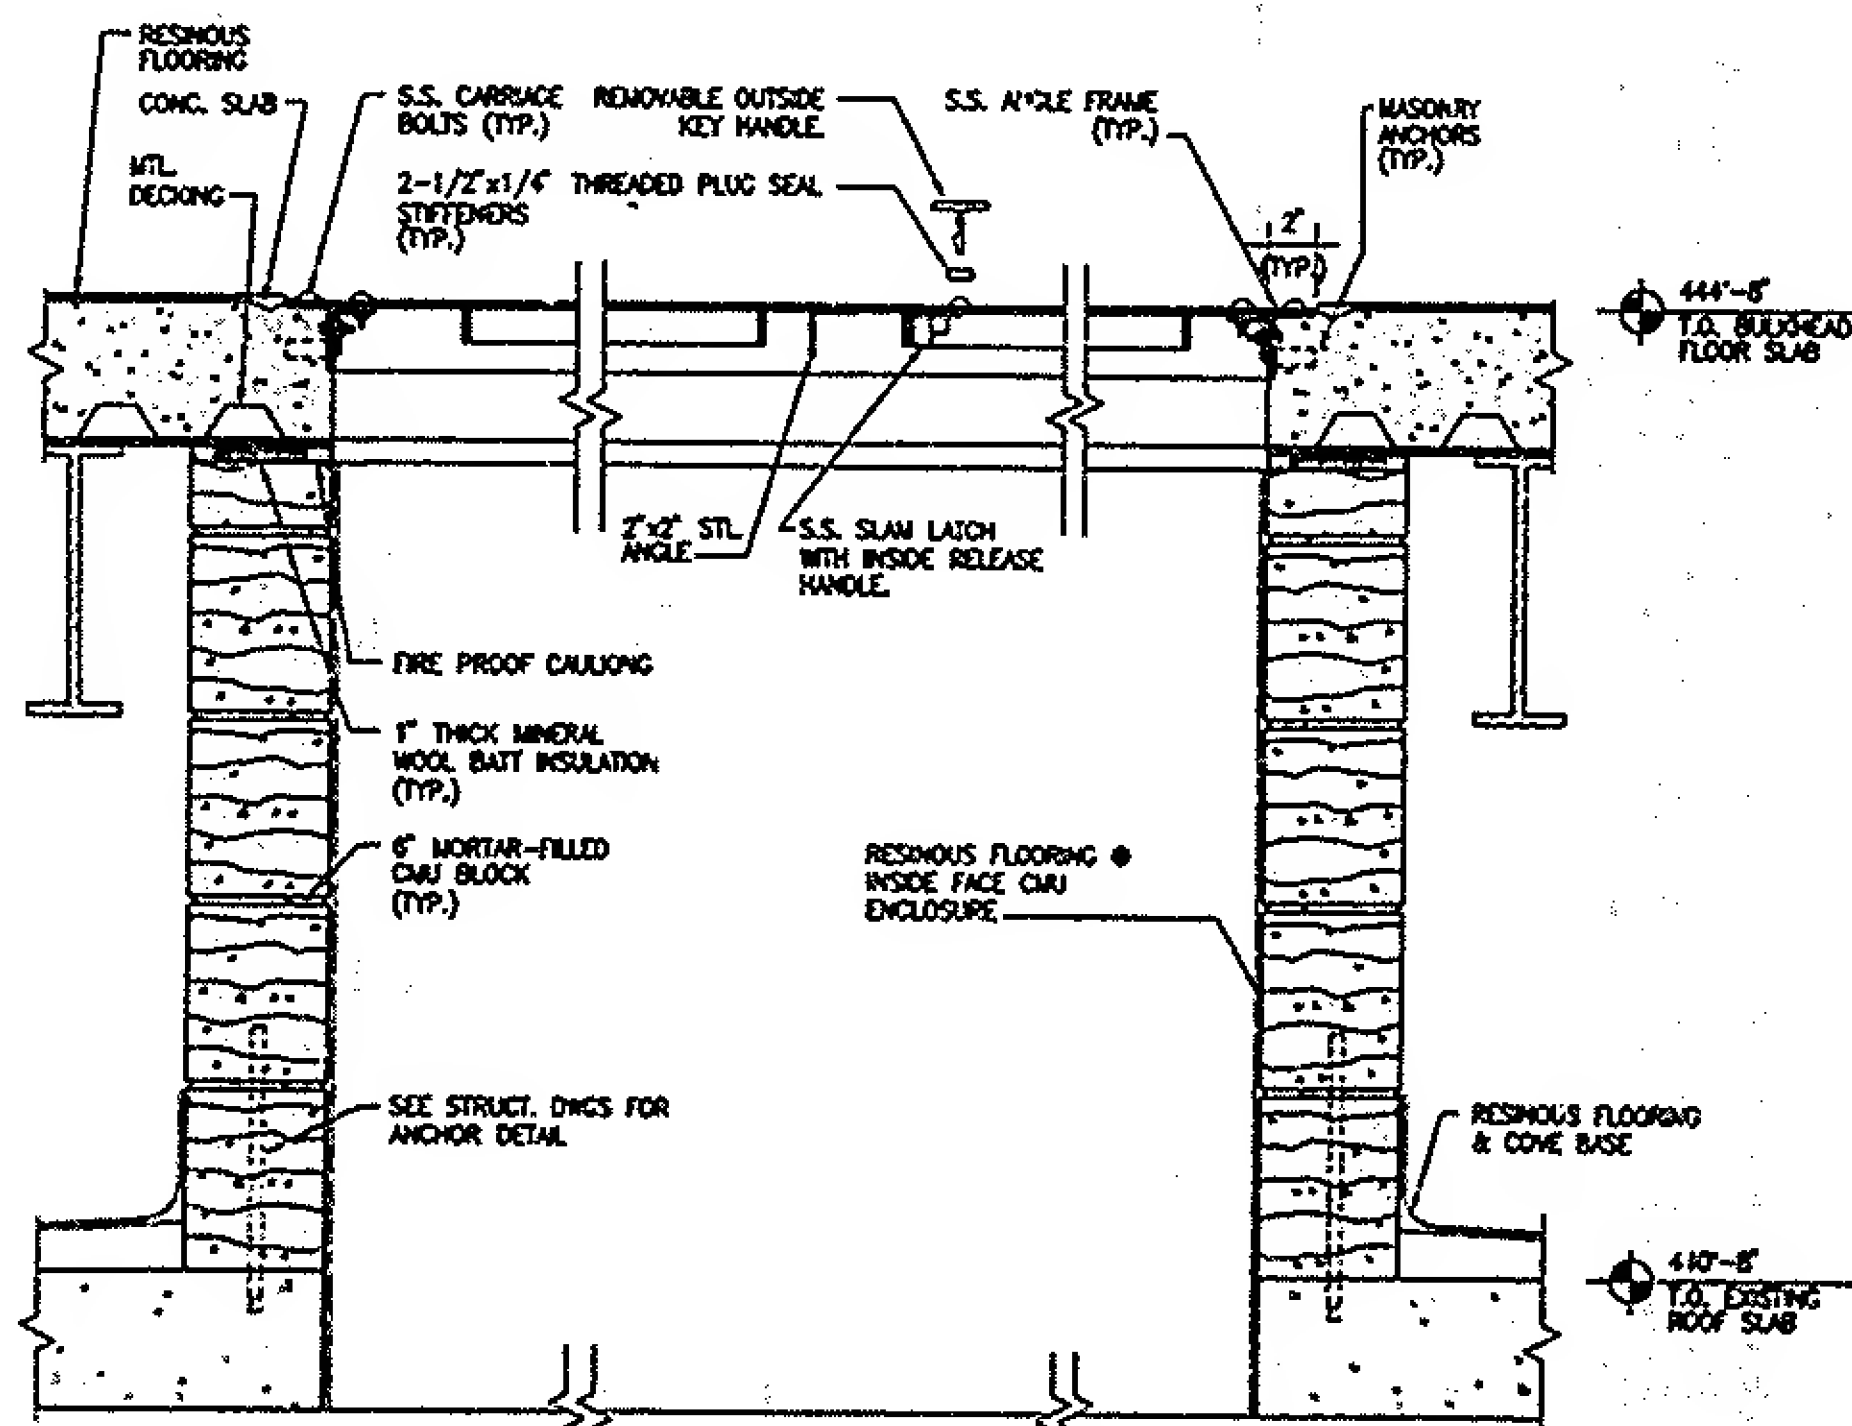

10 SECTION